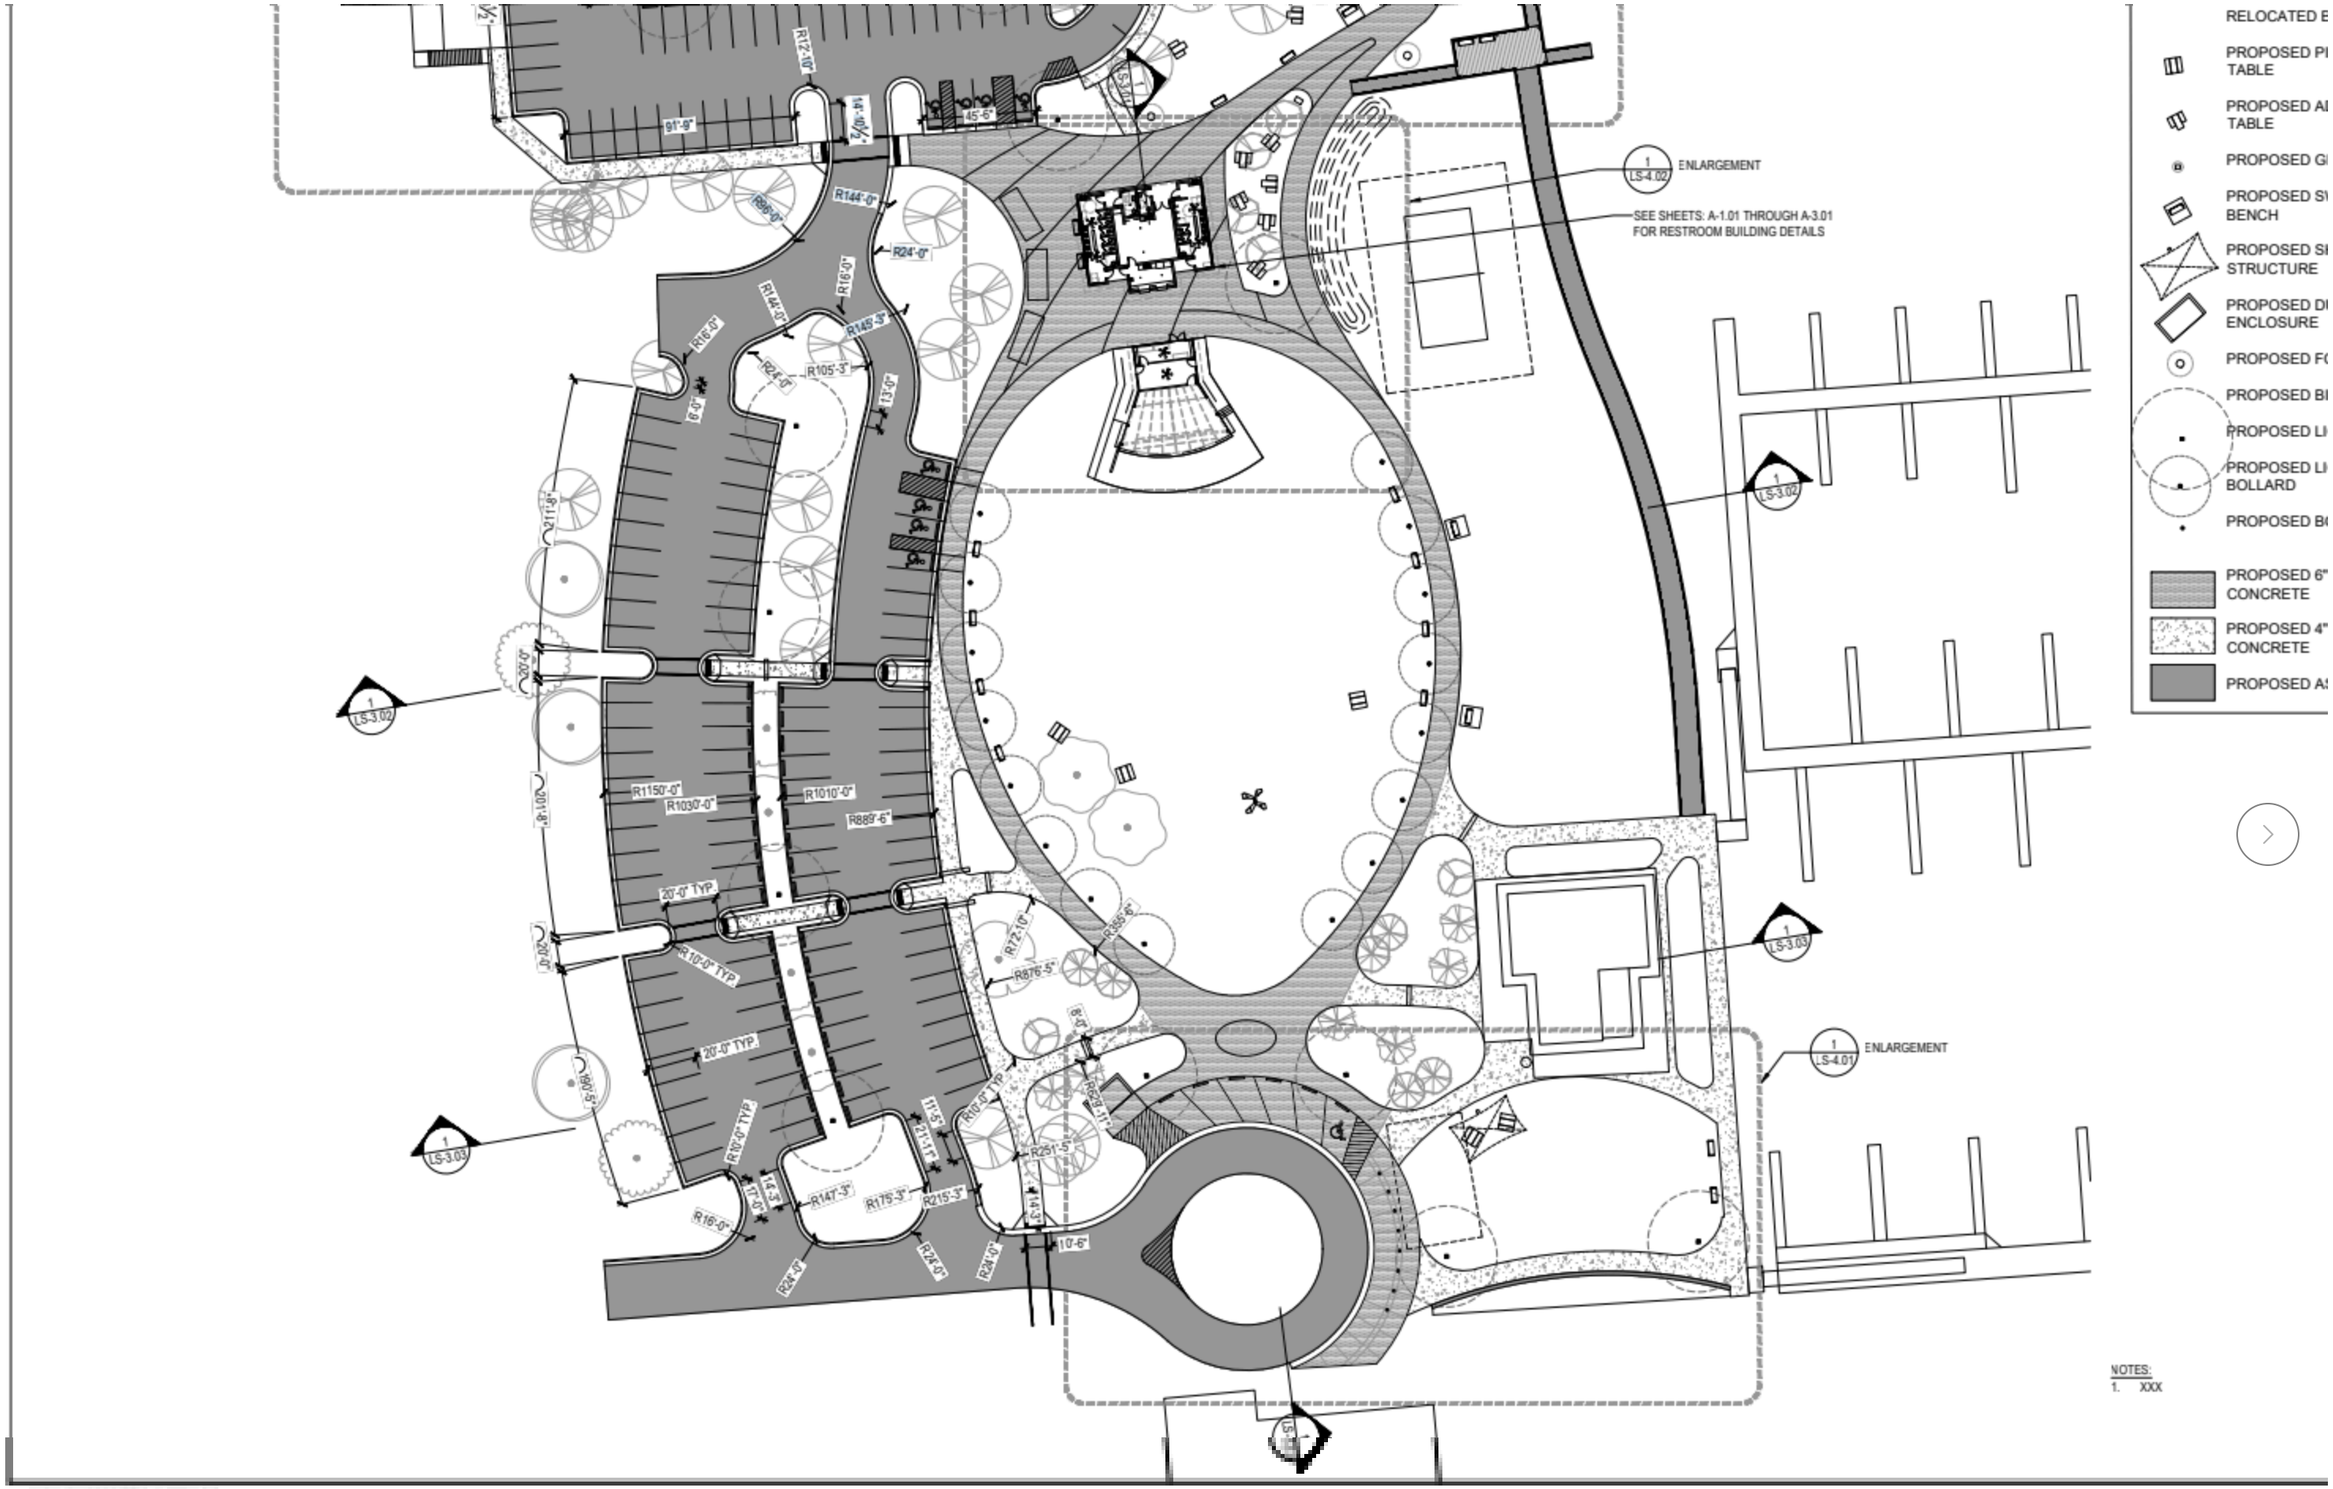
ENLARGEMENT
SEE SHEETS: A-1.01 THROUGH A-3.01
FOR RESTROOM BUILDING DETAILS
ENLARGEMENT
ENLARGEMENT
RELOCATED E
PROPOSED PI
TABLE
PROPOSED AD
TABLE
PROPOSED GI
PROPOSED SW
BENCH
PROPOSED SH
STRUCTURE
PROPOSED DU
ENCLOSURE
PROPOSED FO
PROPOSED BI
PROPOSED LI
PROPOSED LI
BOLLARD
PROPOSED BO
PROPOSED 6"
CONCRETE
PROPOSED 4"
CONCRETE
PROPOSED AS
NOTES:
1. XXX